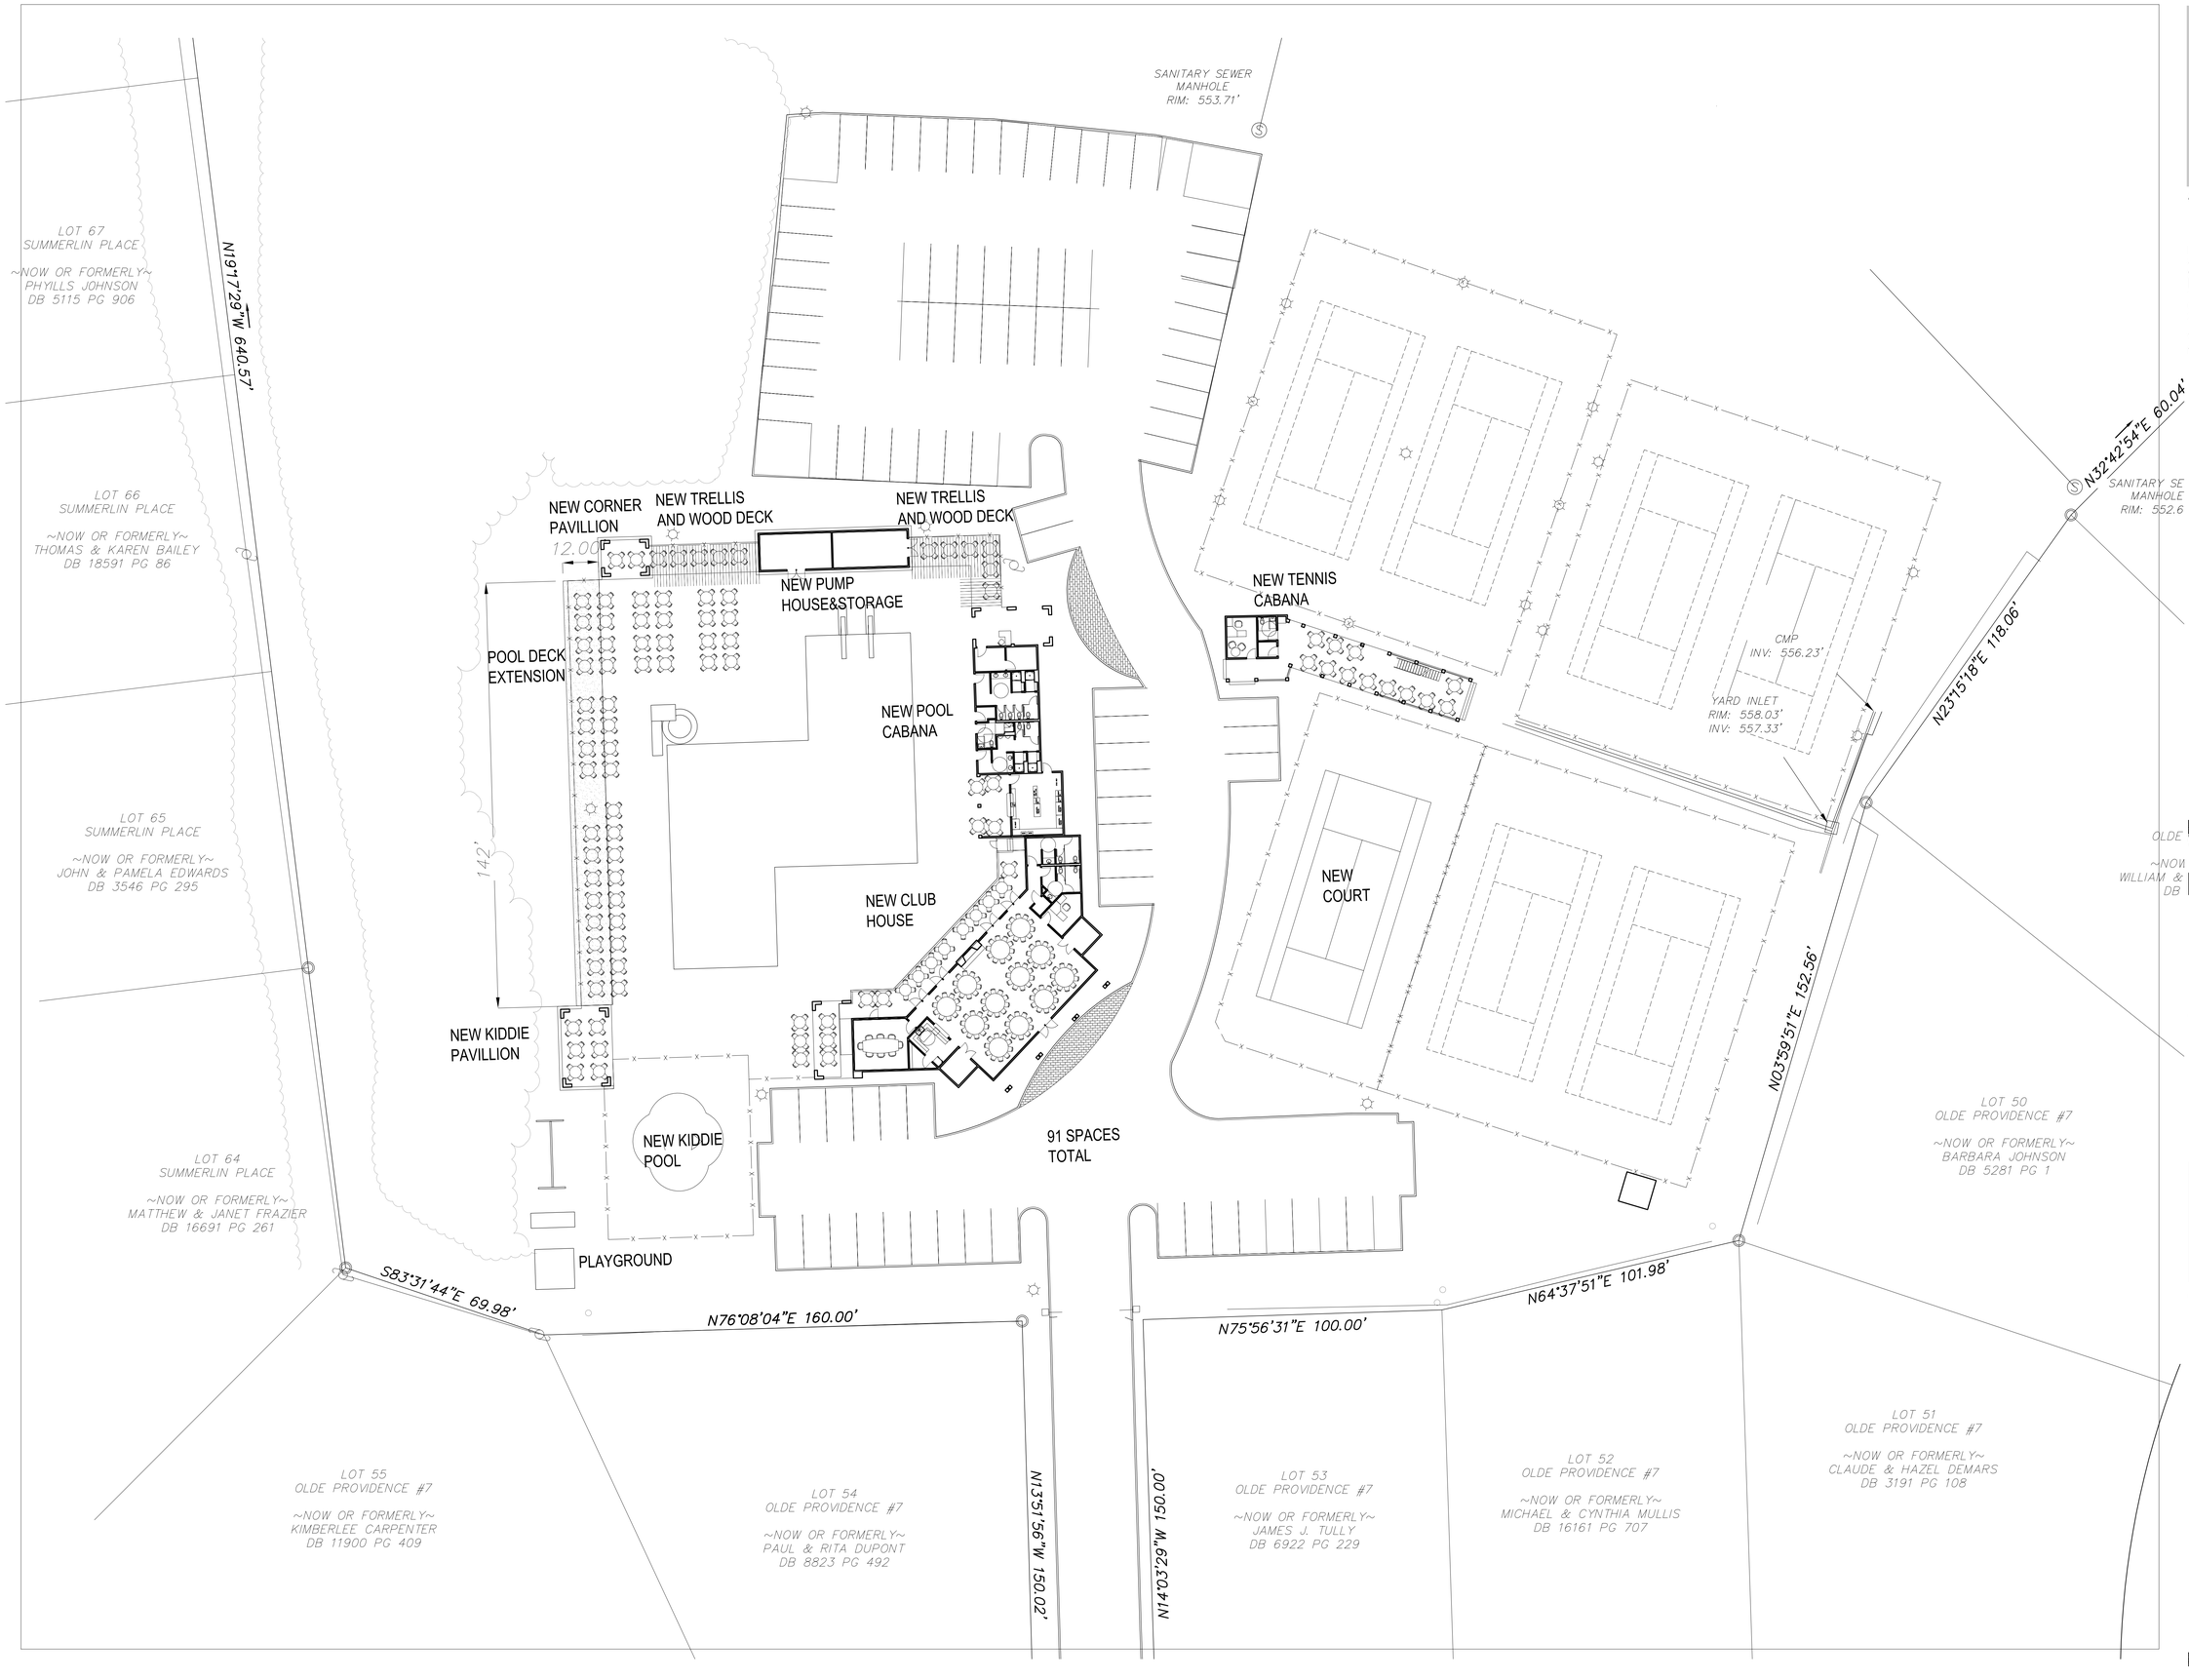

BB+M
ARCHITECTURE

BeachamBunce+Manley
architecture pllc
grinnell waterworks building
[suite 200]
1435 west morehead
charlotte, north carolina
28208

vc 704|334|1716
fx 704|334|6571

OLDE WYNDYRUSH
~NOW
WILLIAM & RENOVATIONS
DB

ARCHITECTURAL SITE PLAN

xxxxx , north carolina

PROJECT | xxxx
DATE | xxxx
DRAWN | xxxx
PATH |

copyright ©BB+M ARCHITECTURE, PLLC 2009

REVISIONS		
Number	Date	Comment

1:20
DRAWN
CHECK

AS-1